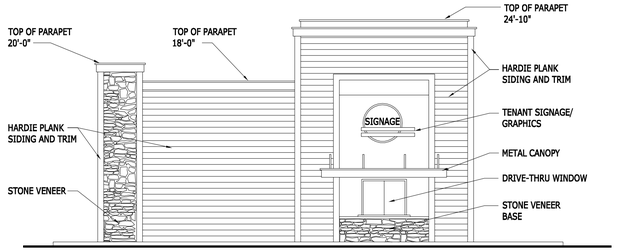

6 A-1.0 PROPOSED WEST ELEVATION
SCALE: 1/8" = 1'-0"

5 A-1.0 PROPOSED EAST ELEVATION
SCALE: 1/8" = 1'-0"

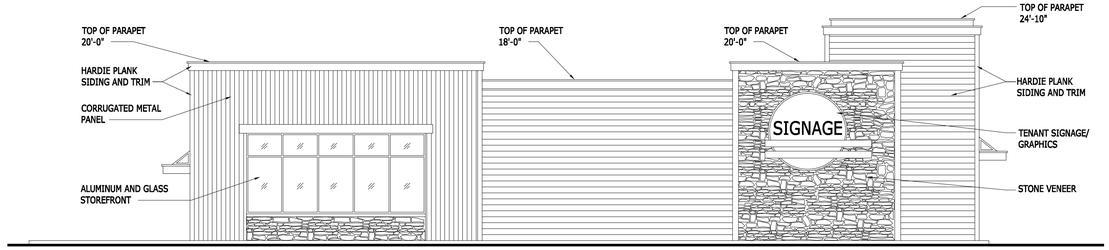

4 A-1.0 PROPOSED NORTH ELEVATION
SCALE: 1/8" = 1'-0"

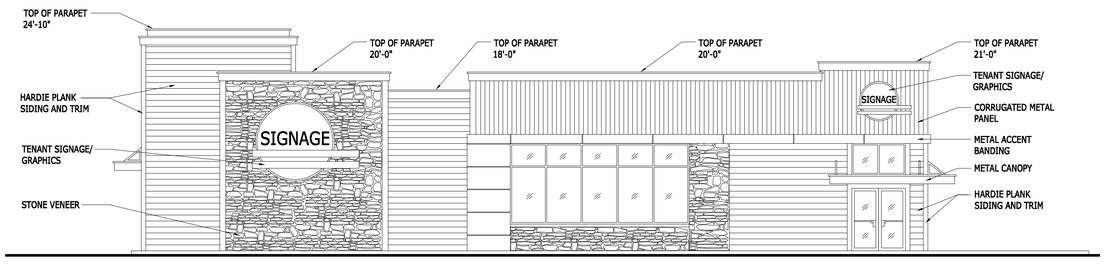

3 A-1.0 PROPOSED SOUTH ELEVATION
SCALE: 1/8" = 1'-0"

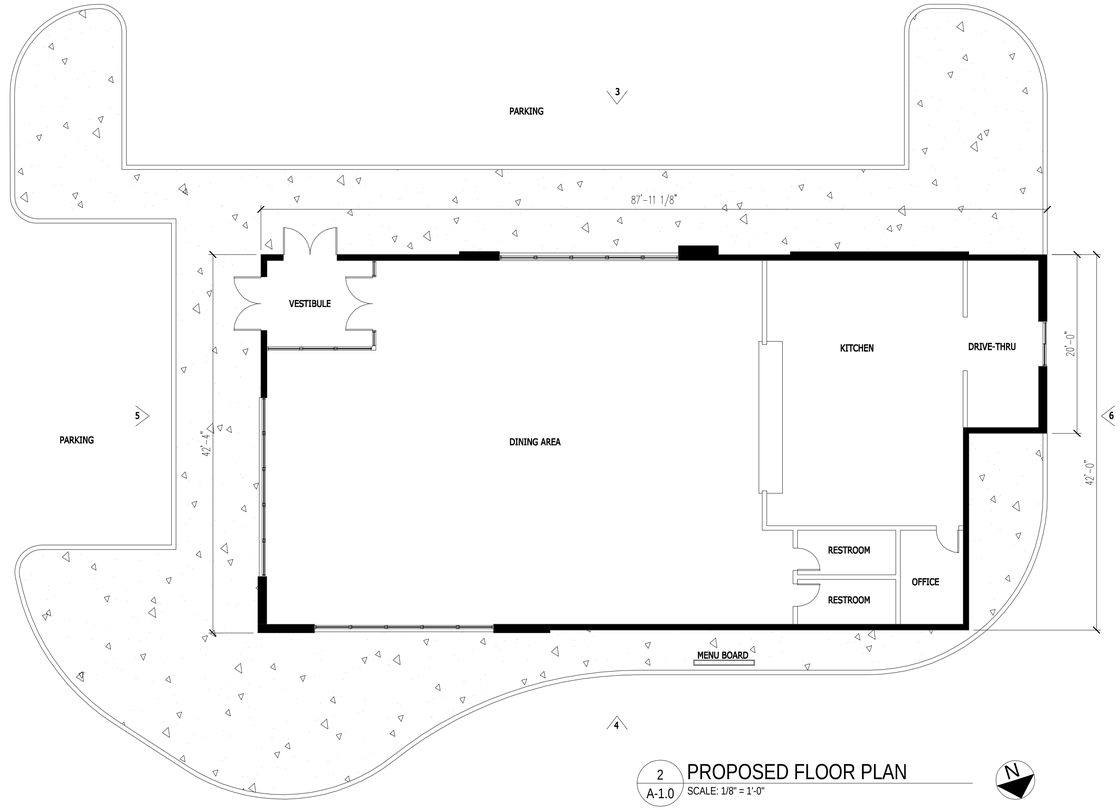

2 A-1.0 PROPOSED FLOOR PLAN
SCALE: 1/8" = 1'-0"

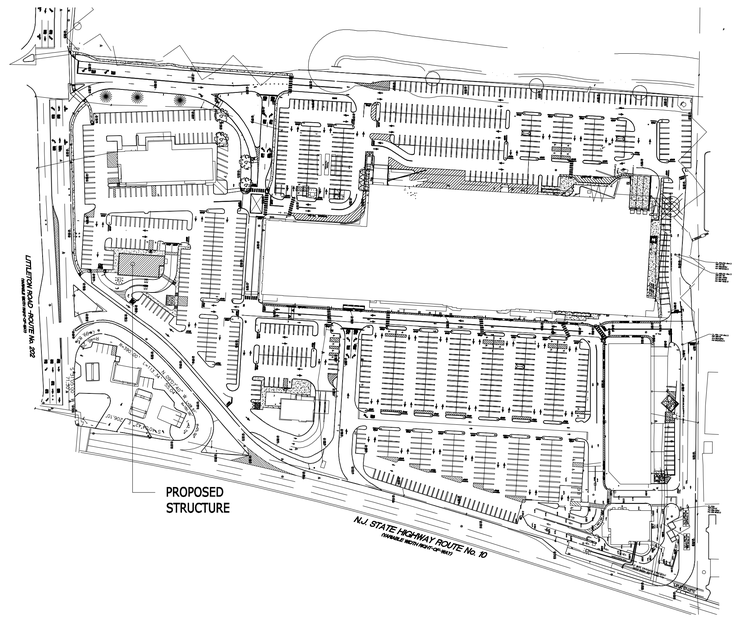

1 A-1.0 SITE PLAN
SCALE: 1/8" = 1'-0"

No.	REVISION/DESCRIPTION	DATE:	BY:

PERRY M. PETRILLO ARCHITECTS PC
9 Park Avenue
Park Ridge, New Jersey 07656
Telephone (201) 307-6153
Facsimile (201) 307-6158

LICENSE:
NCARB REG. No. 44,575
NEW YORK Lic. No. 024375-1
NEW JERSEY Lic. No. 12119
CONNECTICUT Lic. No. 104561

PROJECT:
BRIARCLIFF COMMONS
TENANT OUT-PARCEL Bldg.
1711 Route 10, Morris Plains
New Jersey 07950

DRAWING:
FLOOR PLAN/ and ELEVATIONS

DRAWN:
DCV

DATE:
12/21/20

SCALE:
AS NOTED

JOB NO:
20.194

SHEET:
A-1.0